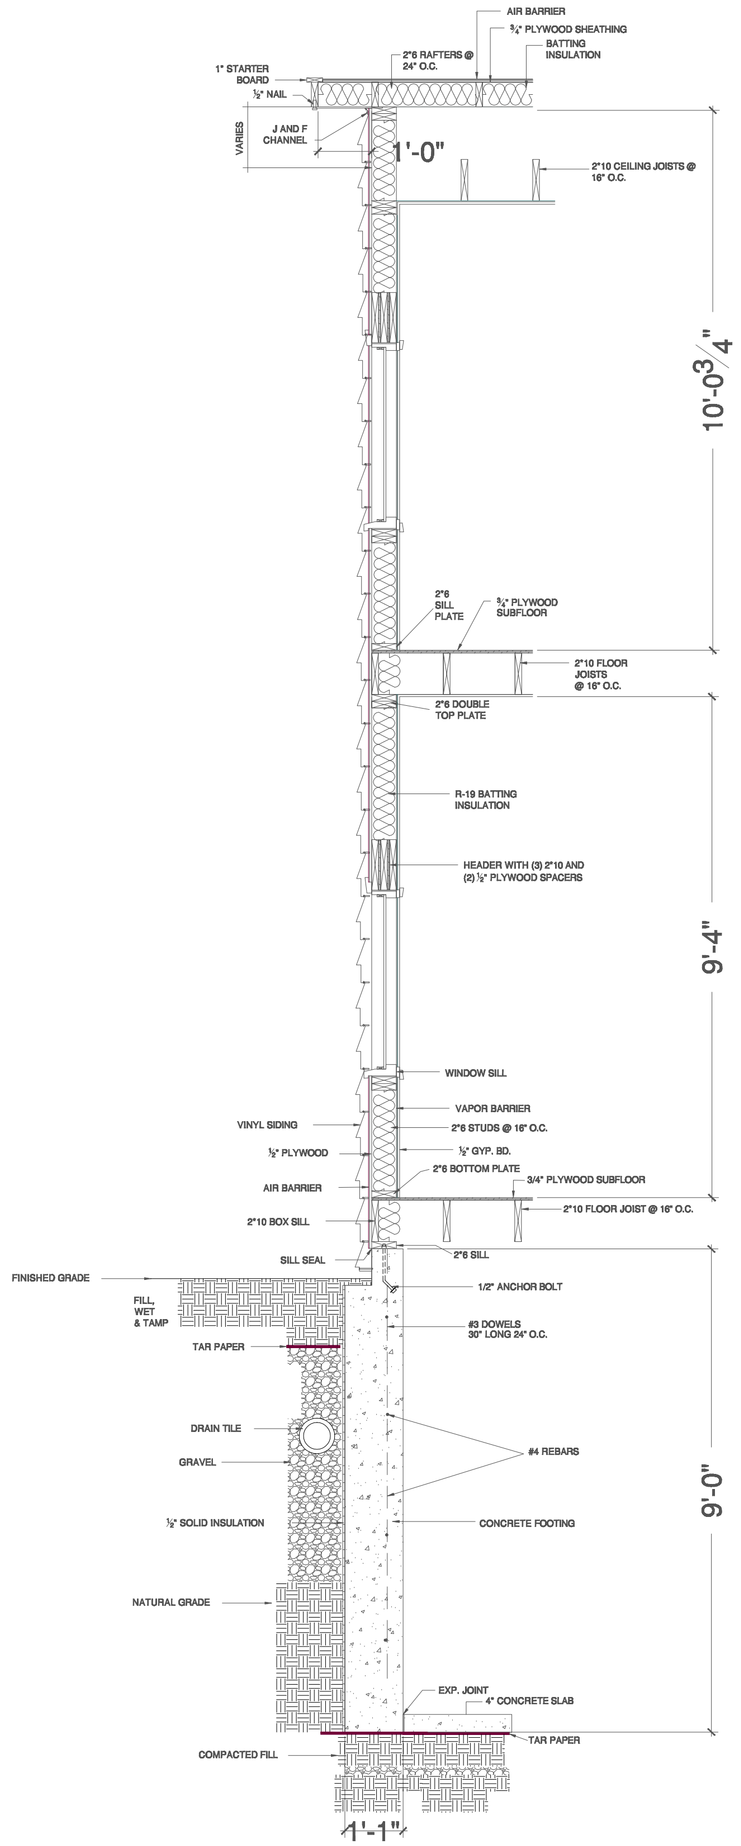

1. WEST WALL SECTION

SCALE: 1/2"= 1'-0"

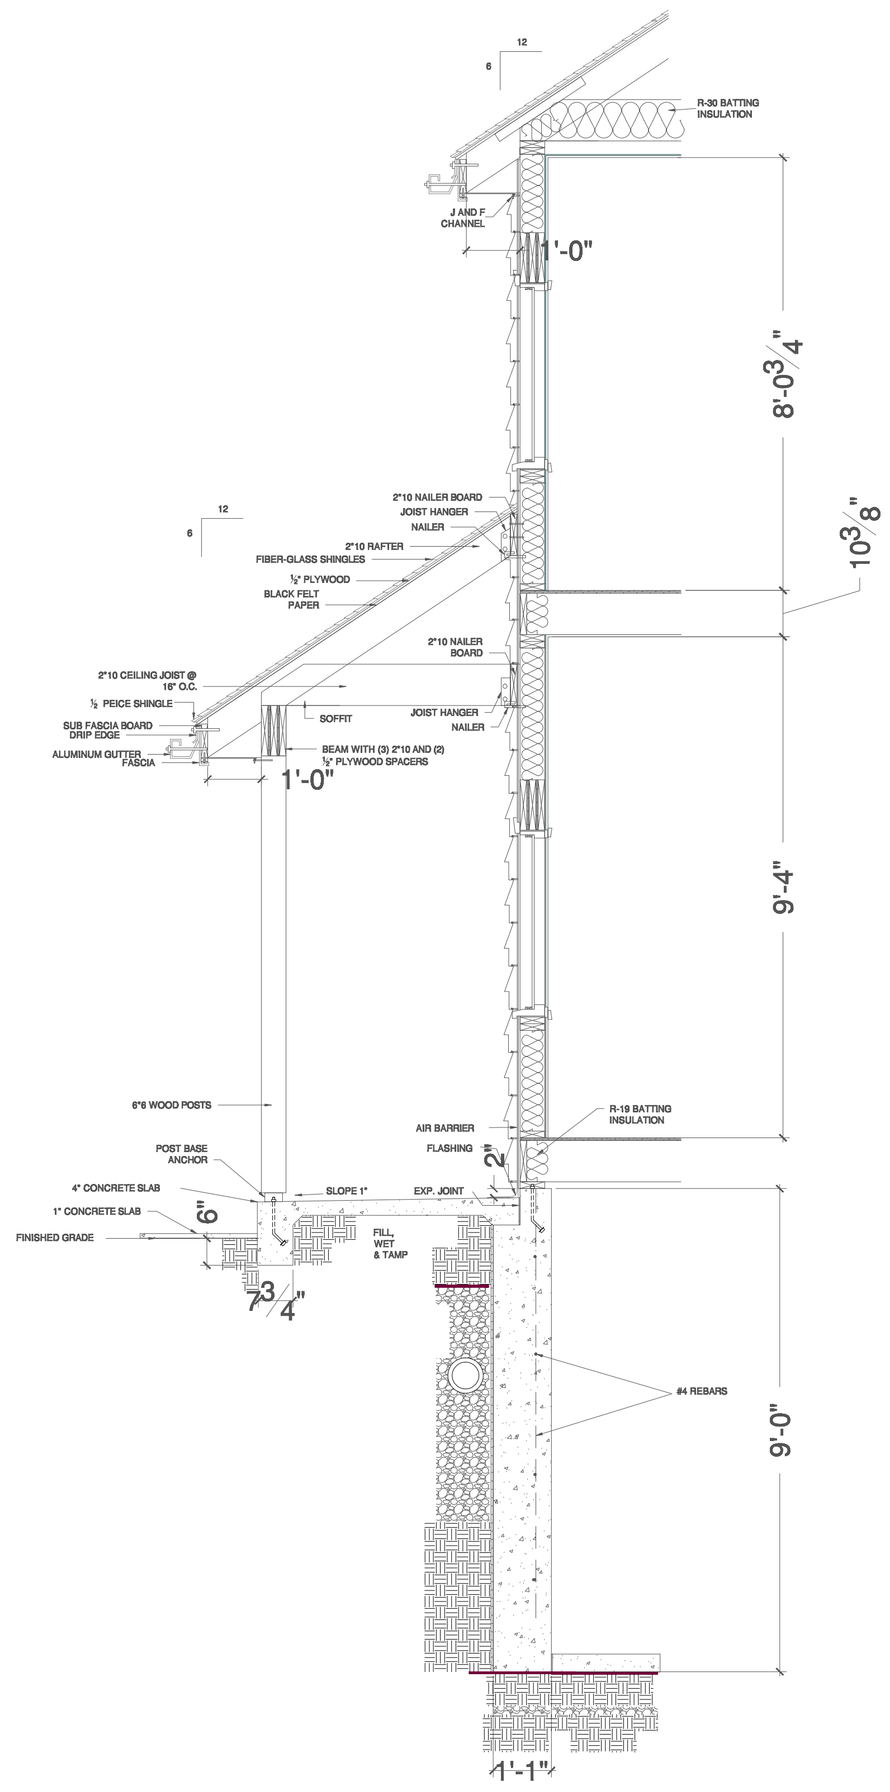

FOR ADDITIONAL MATERIALS AND NOTES, SEE WALL SECTION 1.

2. NORTH WALL SECTION

SCALE: 1/2"= 1'-0"

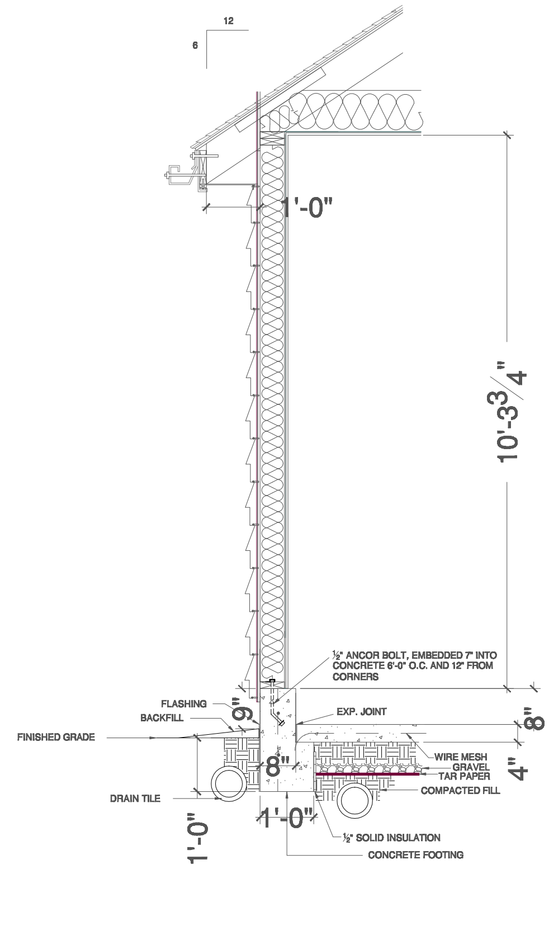

FOR ADDITIONAL MATERIALS AND NOTES, SEE WALL SECTION 1.

3. EAST WALL SECTION

SCALE: 1/2"= 1'-0"

I.P.F.W.

Indiana University-Purdue University, Fort Wayne

4110 Crescent Avenue
FORT WAYNE, IN 46815
Voice (260)422-4241
Fax (260)422-4341

www.my.ipfw.edu

JESSICA L. MILLER
INTERIOR DESIGN
ARET-124
(260)348-0547

HOUSE PLAN
FINAL PROJECT
FORT WAYNE, IN 46815

REVISIONS:	DATE:	BY:

DATE: 4-24-2007

SHEET NAME:
WALL SECTIONS

SHEET NUMBER:
A.3.1